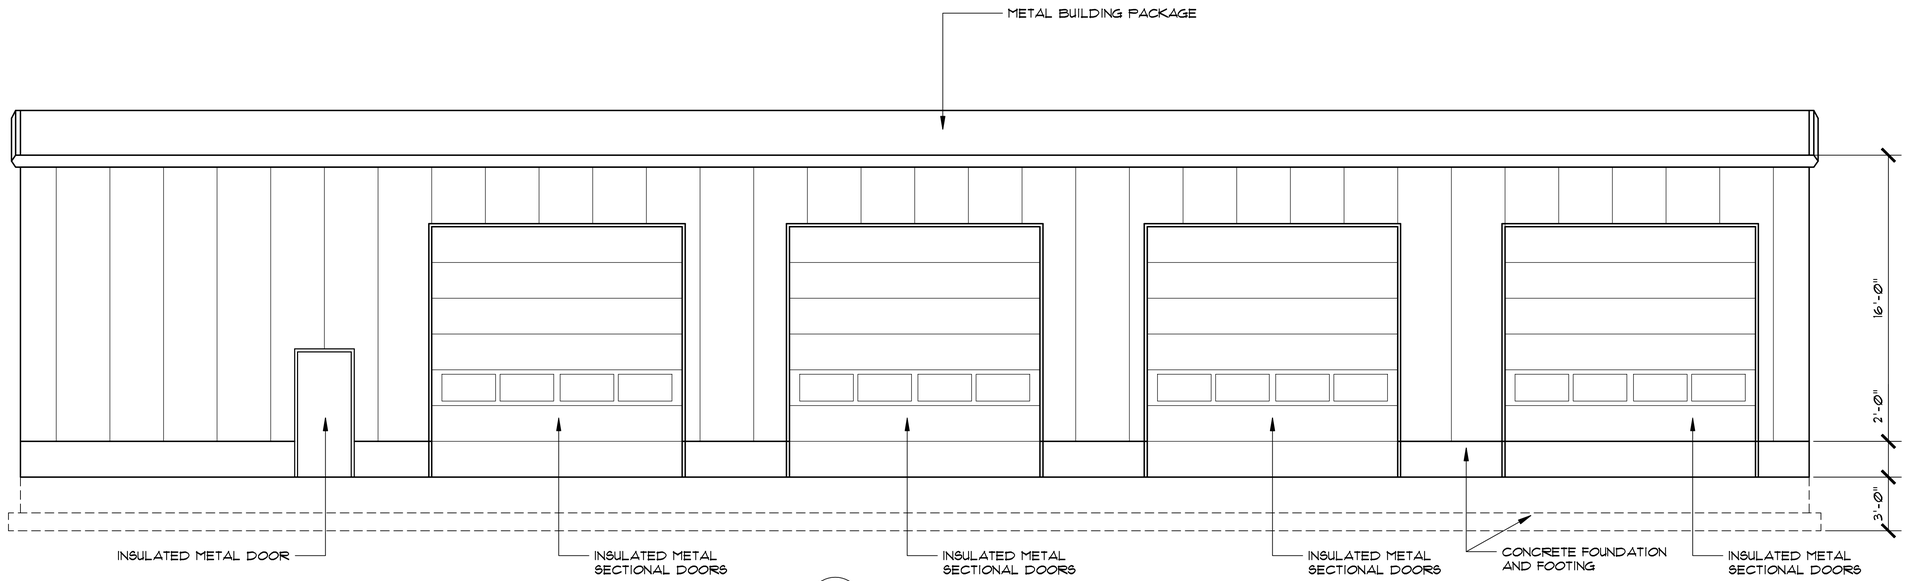

1 EAST ELEVATION
- SCALE: 1/4"=1'-0"

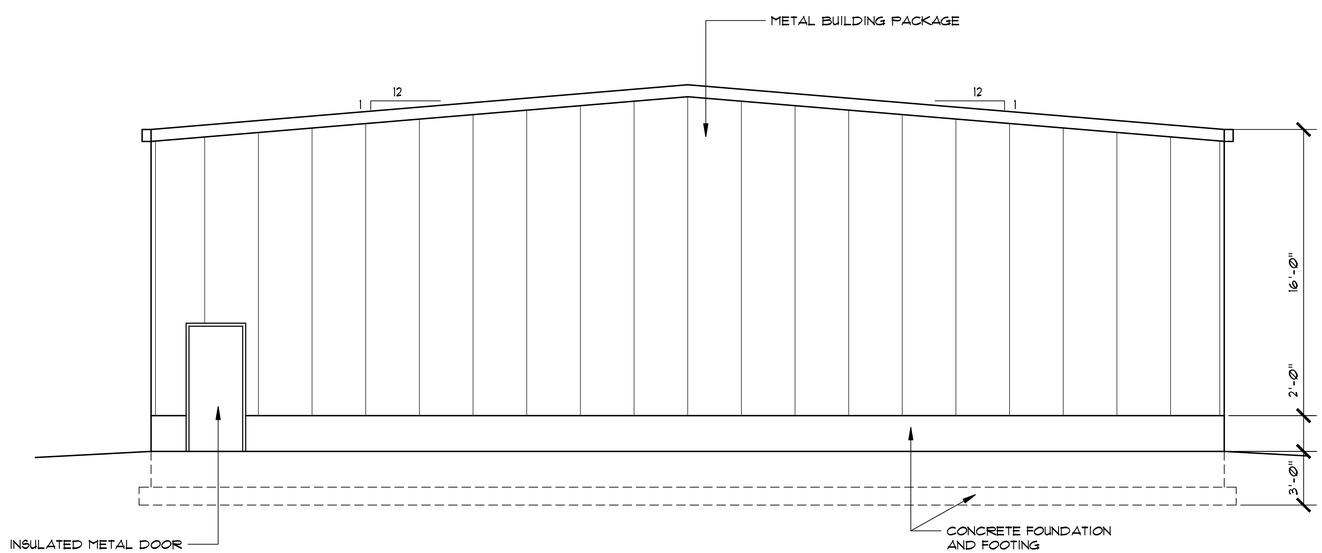

2 NORTH ELEVATION
- SCALE: 1/4"=1'-0"

SCALE VERIFICATION
0 1/2" 1" 2"
24x36 FULL
12x18 HALF
OTHER N.T.S.

07/16/14

C:\Documents and Settings\Owner\Desktop\CLIENTS\Brandon Dawson\lehi city maintainance\Lo21.dwg, 7/16/2014 9:56:25 AM, 24x36

LEHI

LEHI CITY
MAINTENANCE BUILDING
450 WEST 300 NORTH LEHI, UTAH

drawing title:
EXTERIOR ELEVATIONS

date:
07/16/14

sheet:
a2.1